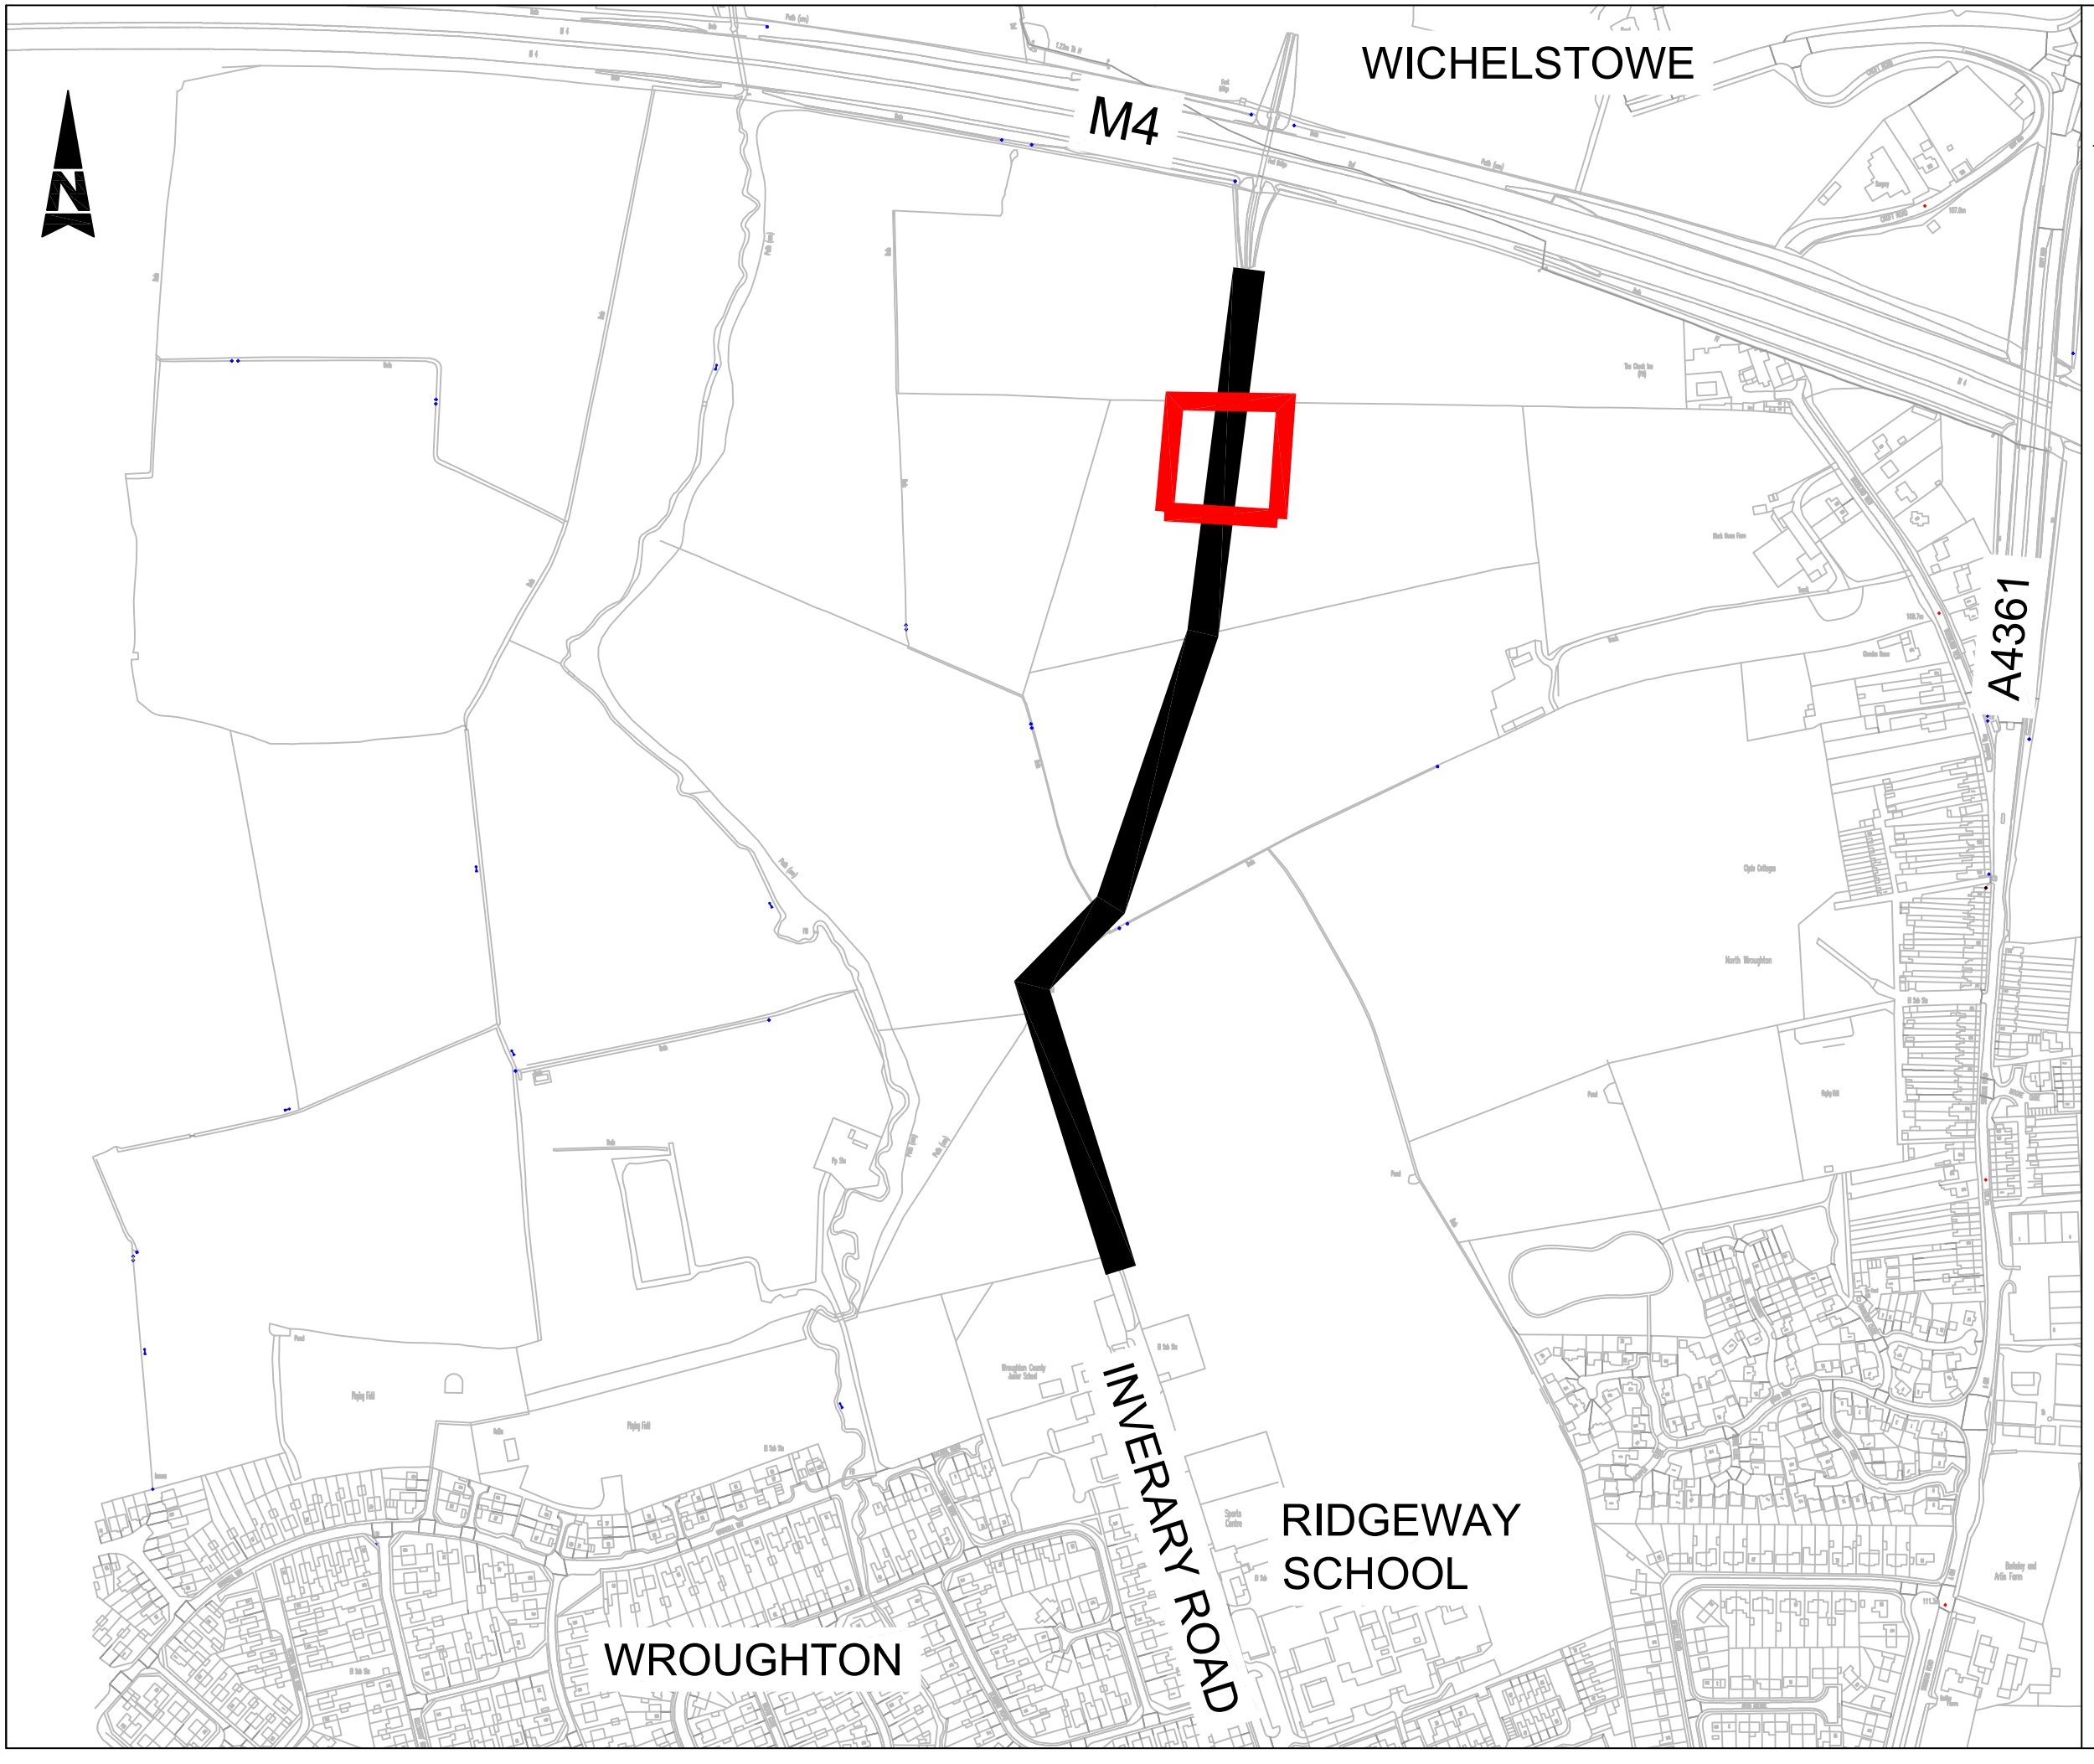

Revisions

Key

BRIDLEWAY ROUTE

WORKS EXTENTS:

This map is reproduced from Ordnance Survey material with the permission of Ordnance Survey on behalf of the Controller of Her Majesty's Stationery Office © Crown copyright. Unauthorised reproduction infringes Crown copyright and may lead to prosecution or civil proceedings. Swindon Borough Council 100024296 (2020).

Swindon Borough Council

Highway Construction Works
Wat Tyler House West,
Beckhampton Street,
Swindon,
SN1 2JH

S. Howell
Head of Economy & Development

HIGHWAY CONSTRUCTION WORKS

MAJOR MAINTENANCE 2020/2021

WROUGHTON-BRIDLEWAY

WORKS_EXTENTS

-

Designed	Scale	Date	Revision
PW	NTS	APRIL-2021	1.0
Drawn: PW	Drawing no.	HCW-2021-021-DR-006	
Checked: DSW			