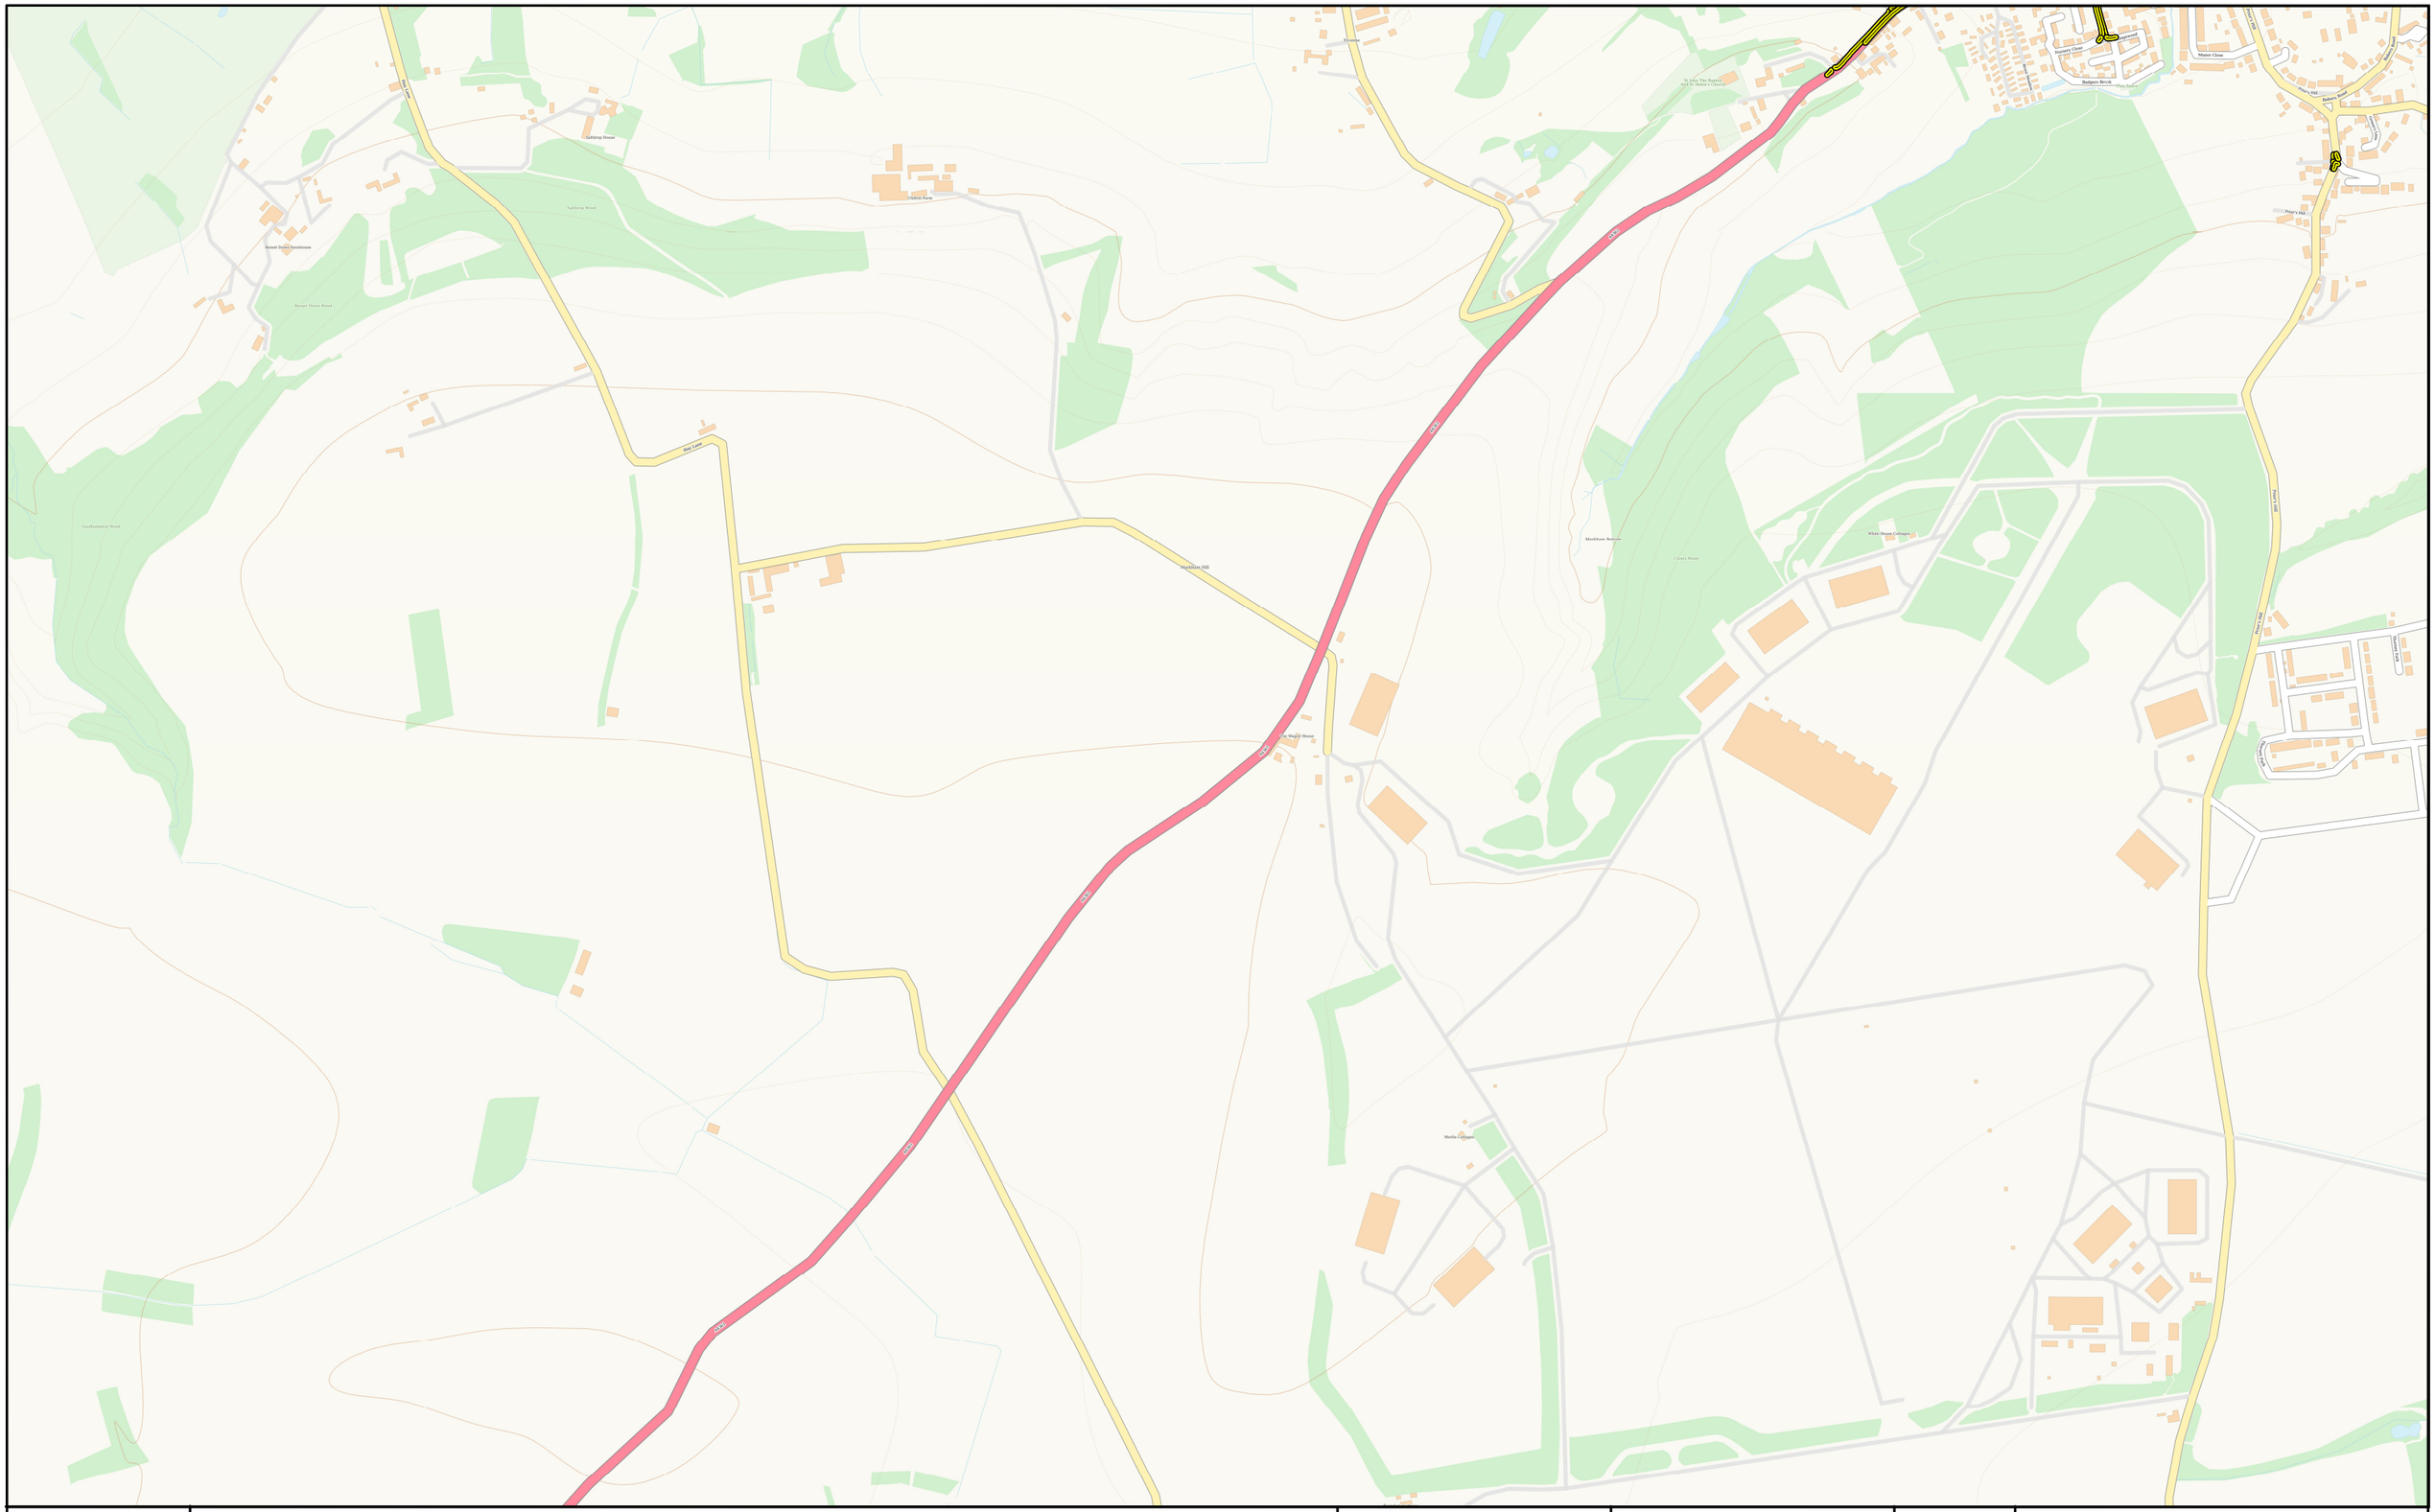

Swindon Borough Council

Order Title: SWINDON BOROUGH COUNCIL (WAITING AND LOADING RESTRICTIONS AND PARKING PLACES CONSOLIDATION) ORDER 2025

NOTE: SEE KEY SHEET FOR RESTRICTIONS DISPLAYED

N

This map is reproduced from Ordnance Survey material with the permission of Ordnance Survey on behalf of the Controller of Her Majesty's Stationery Office © Crown Copyright. Unauthorised reproduction infringes Crown copyright and may lead to prosecution or civil proceedings. Swindon Borough Council Licence No: 100024296 2025

SCALE	1 : 1250 @ A3
DATE	16/07/2025
MAP	Consultation
REVISION	